KENT STRUCTURES
SOLUTIONS BY DESIGN

PROJECT MANAGEMENT CDM

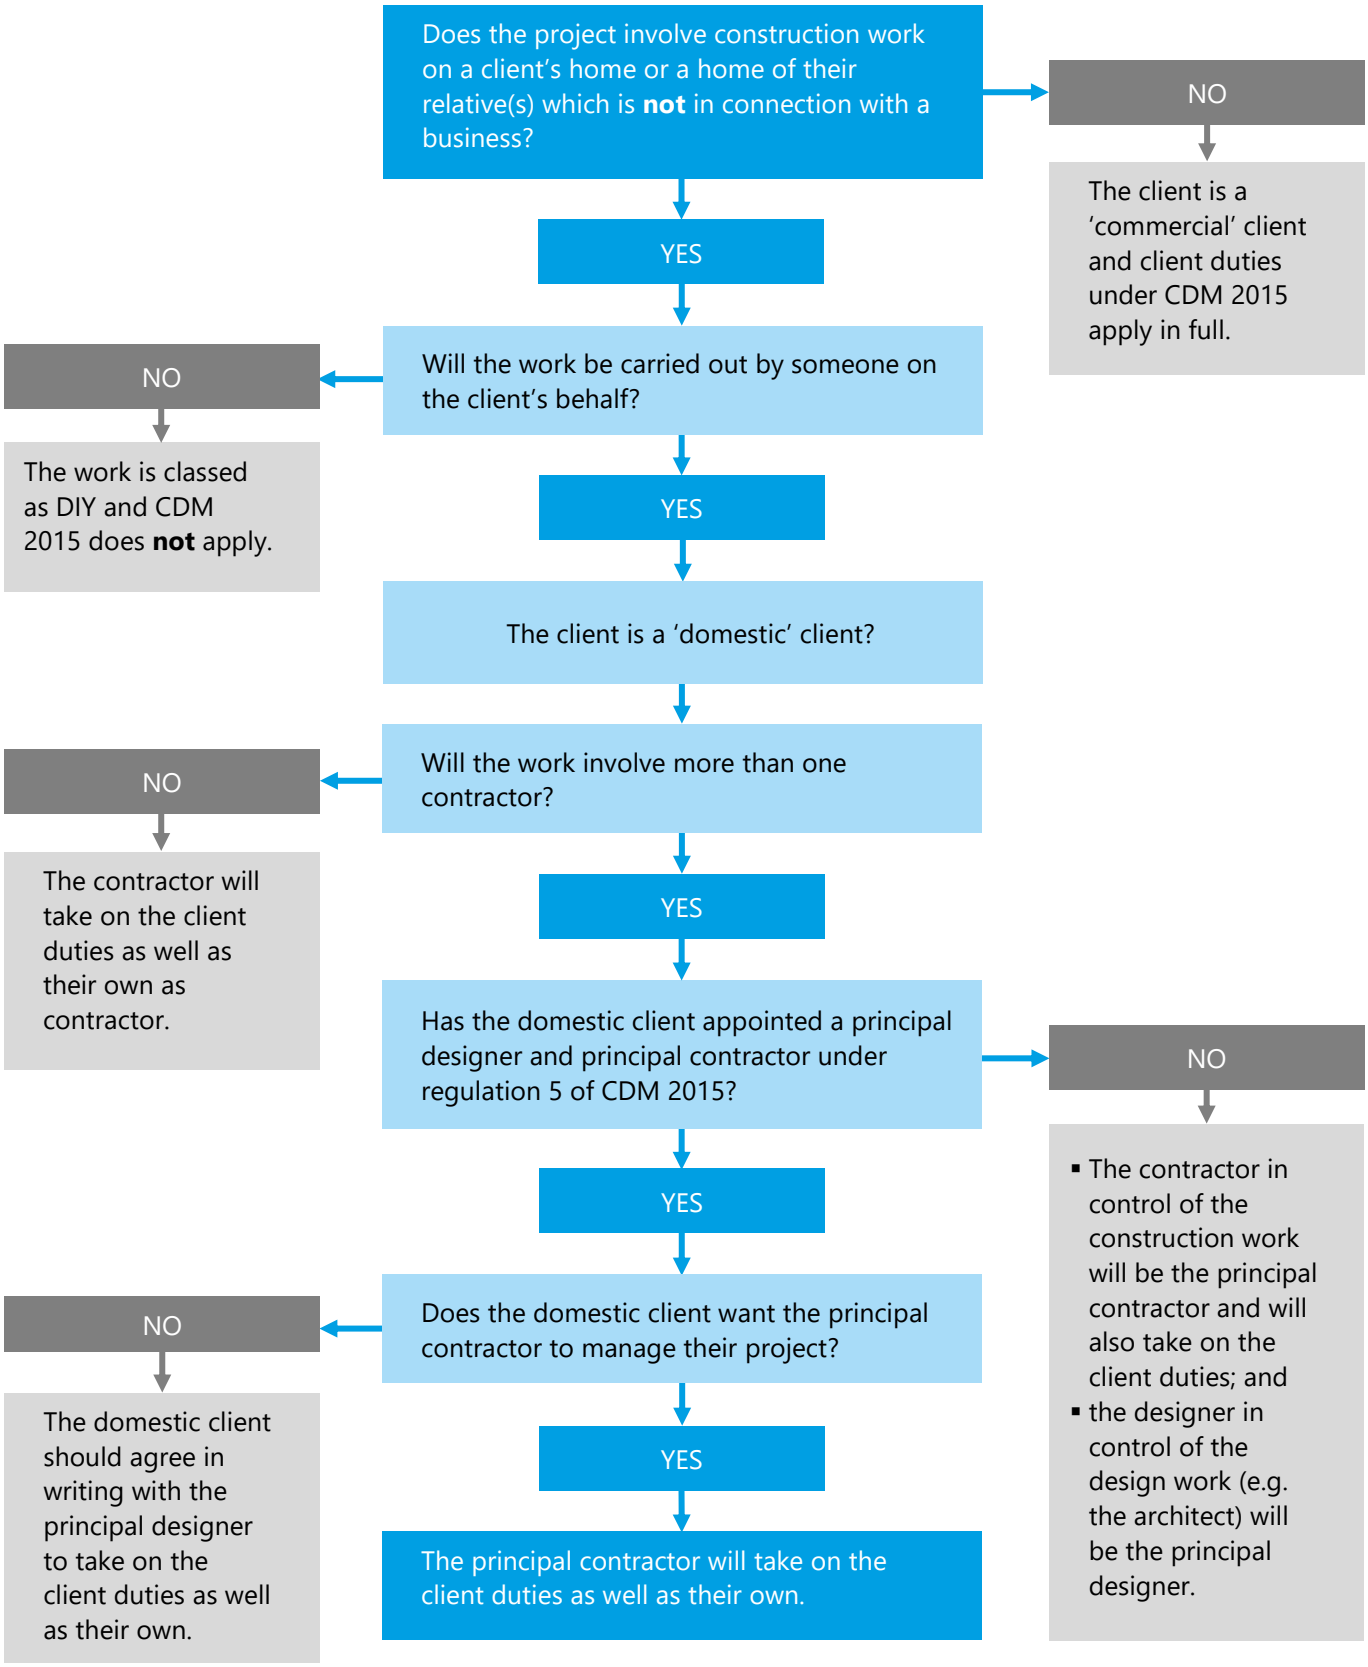

Kent Structures Limited, Unit 6, The Glenmore Centre, Moat Way, Ashford TN24 0TL
T: 01233 659136 | E: info@kentstructures.co.uk | www.kentstructures.co.uk